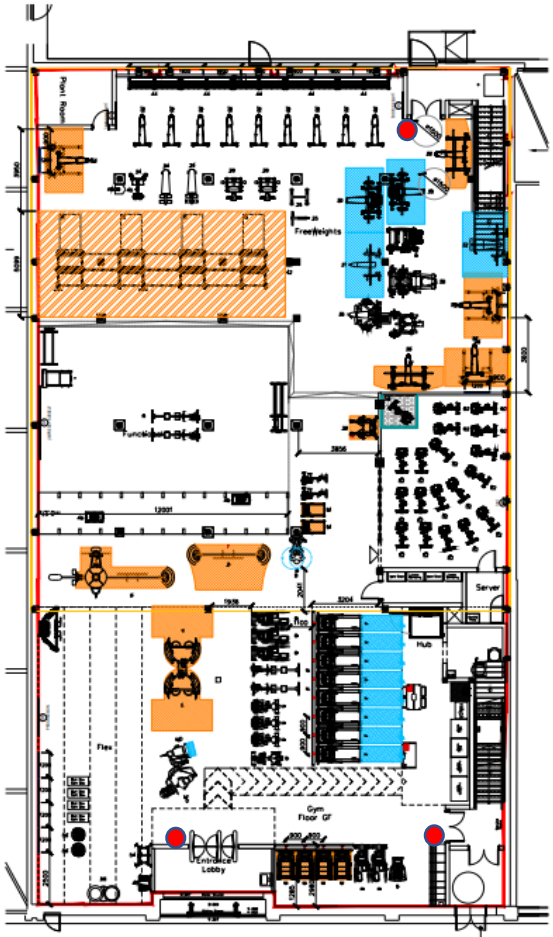

Ground Floor Plan - Scale 1:100

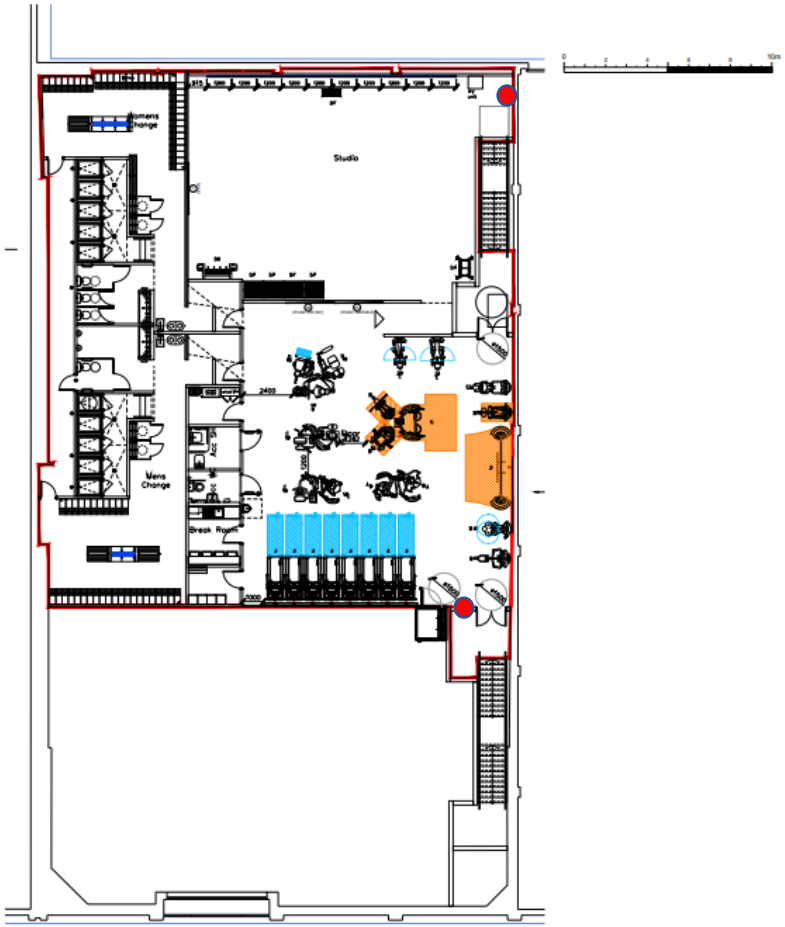

Proposed Mezzanine Floor Plan - Scale 1:100

Gross Internal Area (Red Line)	Net Internal Area	Room Areas	
			19%
			11%
			8%
			4%
			18%
			13%
			5%

100.01.07.22 Initial kit layout			NB/NA
Rev Date	Description		Drawn/ Checked
Project Name: Oxford Retail Park, Sevenoaks, TN14 1GE		Drawing Title: Kit Plan: Ground and Mezzanine Floor Plans	
Job No: NB/NA	Date: 01.07.22	Status: TENDER	Scale: 1:100 @ A1
Drawing No: 2082	Revision No: 010 AGP		
TENDER			Title

PURE GYM

Pure Gym Ltd
Town Centre House
The Merrion Centre
Leeds
LS2 8LY

e: architect.uk@pumgym.com
t: 0113 288 6727
w: www.pumgym.com